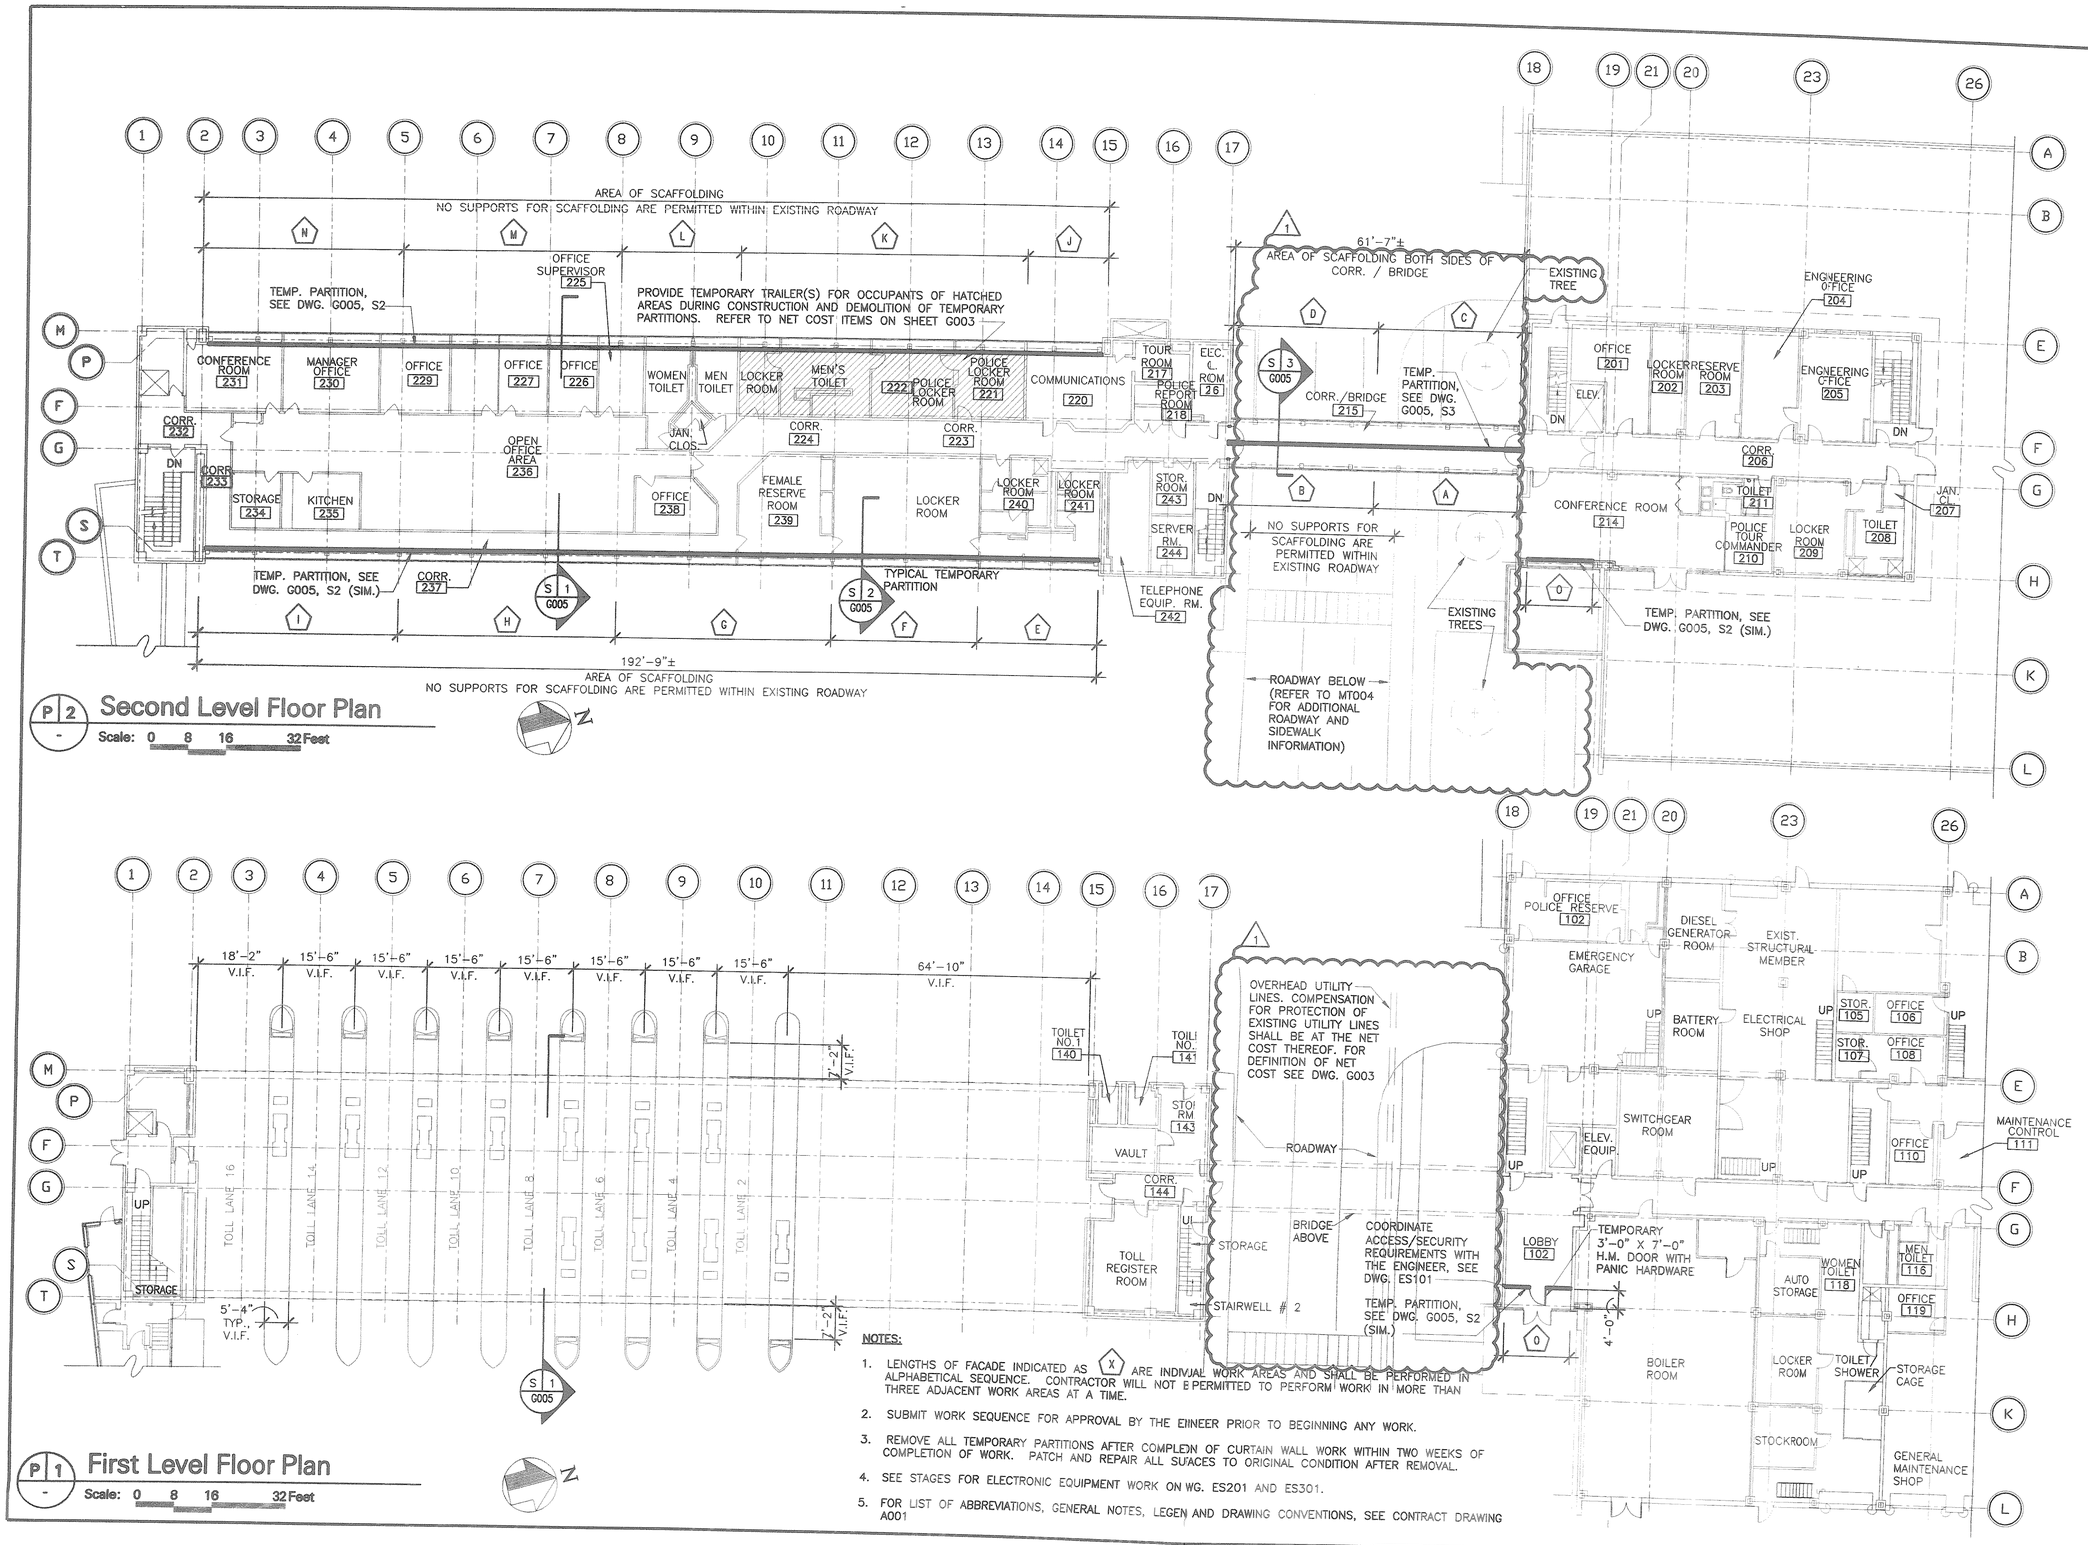

P 2 - **Second Level Floor Plan**

Scale: 0 8 16 32 Feet

P 1 - **First Level Floor Plan**

Scale: 0 8 16 32 Feet

NOTES:

1. LENGTHS OF FACADE INDICATED AS (X) ARE INDIVIDUAL WORK AREAS AND SHALL BE PERFORMED IN ALPHABETICAL SEQUENCE. CONTRACTOR WILL NOT BE PERMITTED TO PERFORM WORK IN MORE THAN THREE ADJACENT WORK AREAS AT A TIME.
2. SUBMIT WORK SEQUENCE FOR APPROVAL BY THE EINEER PRIOR TO BEGINNING ANY WORK.
3. REMOVE ALL TEMPORARY PARTITIONS AFTER COMPLEDN OF CURTAIN WALL WORK WITHIN TWO WEEKS OF COMPLETION OF WORK. PATCH AND REPAIR ALL SUACES TO ORIGINAL CONDITION AFTER REMOVAL.
4. SEE STAGES FOR ELECTRONIC EQUIPMENT WORK ON WG. ES201 AND ES301.
5. FOR LIST OF ABBREVIATIONS, GENERAL NOTES, LEGEN AND DRAWING CONVENTIONS, SEE CONTRACT DRAWING A001

Sheet 4 of 81

THE PORT AUTHORITY OF NY & NJ

STUDIO 5 PARTNERSHIP
ARCHITECTS/PLANNERS, LLC

REGISTERED ARCHITECT STEVEN AUGUST BROSSOK NEW YORK

STEVEN A. BROSSOK
N.Y.R.A. # 032294

No.	Date	Revision	Approved
1	08/26/10	ADDENDUM #3	SAB

ENGINEERING DEPARTMENT

GOETHALS BRIDGE

GENERAL

Title

REHABILITATION OF ADMINISTRATION BUILDING CURTAIN WALL

SEQUENCE OF WORK

This drawing subject to conditions in contract. All inventions, ideas, designs and methods herein are reserved to Port Authority and may not be used without its written consent.
All recipients of Contract documents, including bidders and those who do not bid and their prospective subcontractors and suppliers who may receive all or a part of the Contract documents or copies thereof, shall make every effort to ensure the secure and appropriate disposal of the Contract documents to prevent further disclosure of the information contained in the documents. Secure and appropriate disposal includes methods of document destruction such as shredding or arrangements with refuse handlers that ensure that third persons will not have access to the documents' contents either before, during, or after disposal. Documents may also be returned for disposal purposes to the Contract Desk on the 3rd Floor, 3 Gateway Center, Newark NJ 07102 or the office of the Director of Procurement, One Madison Avenue, 7th Floor, New York NY 10010.
It is a violation of law for any person to alter a document in any way, unless acting under the direction of a licensed professional engineer or registered architect. If this document bearing the seal of an engineer/architect is altered, the altering engineer/architect shall affix to the document their seal and the notation "altered by" followed by their signature and the date of such alteration, and a specific description of the alteration.

M. SCHAPPERT	D. CUMMINGS	S. BROSSOK
Designed by	Drawn by	Checked by
Date	07/14/2010	
Contract Number	AKG-274.034	
Drawing Number	G004	
PID#	07481000	