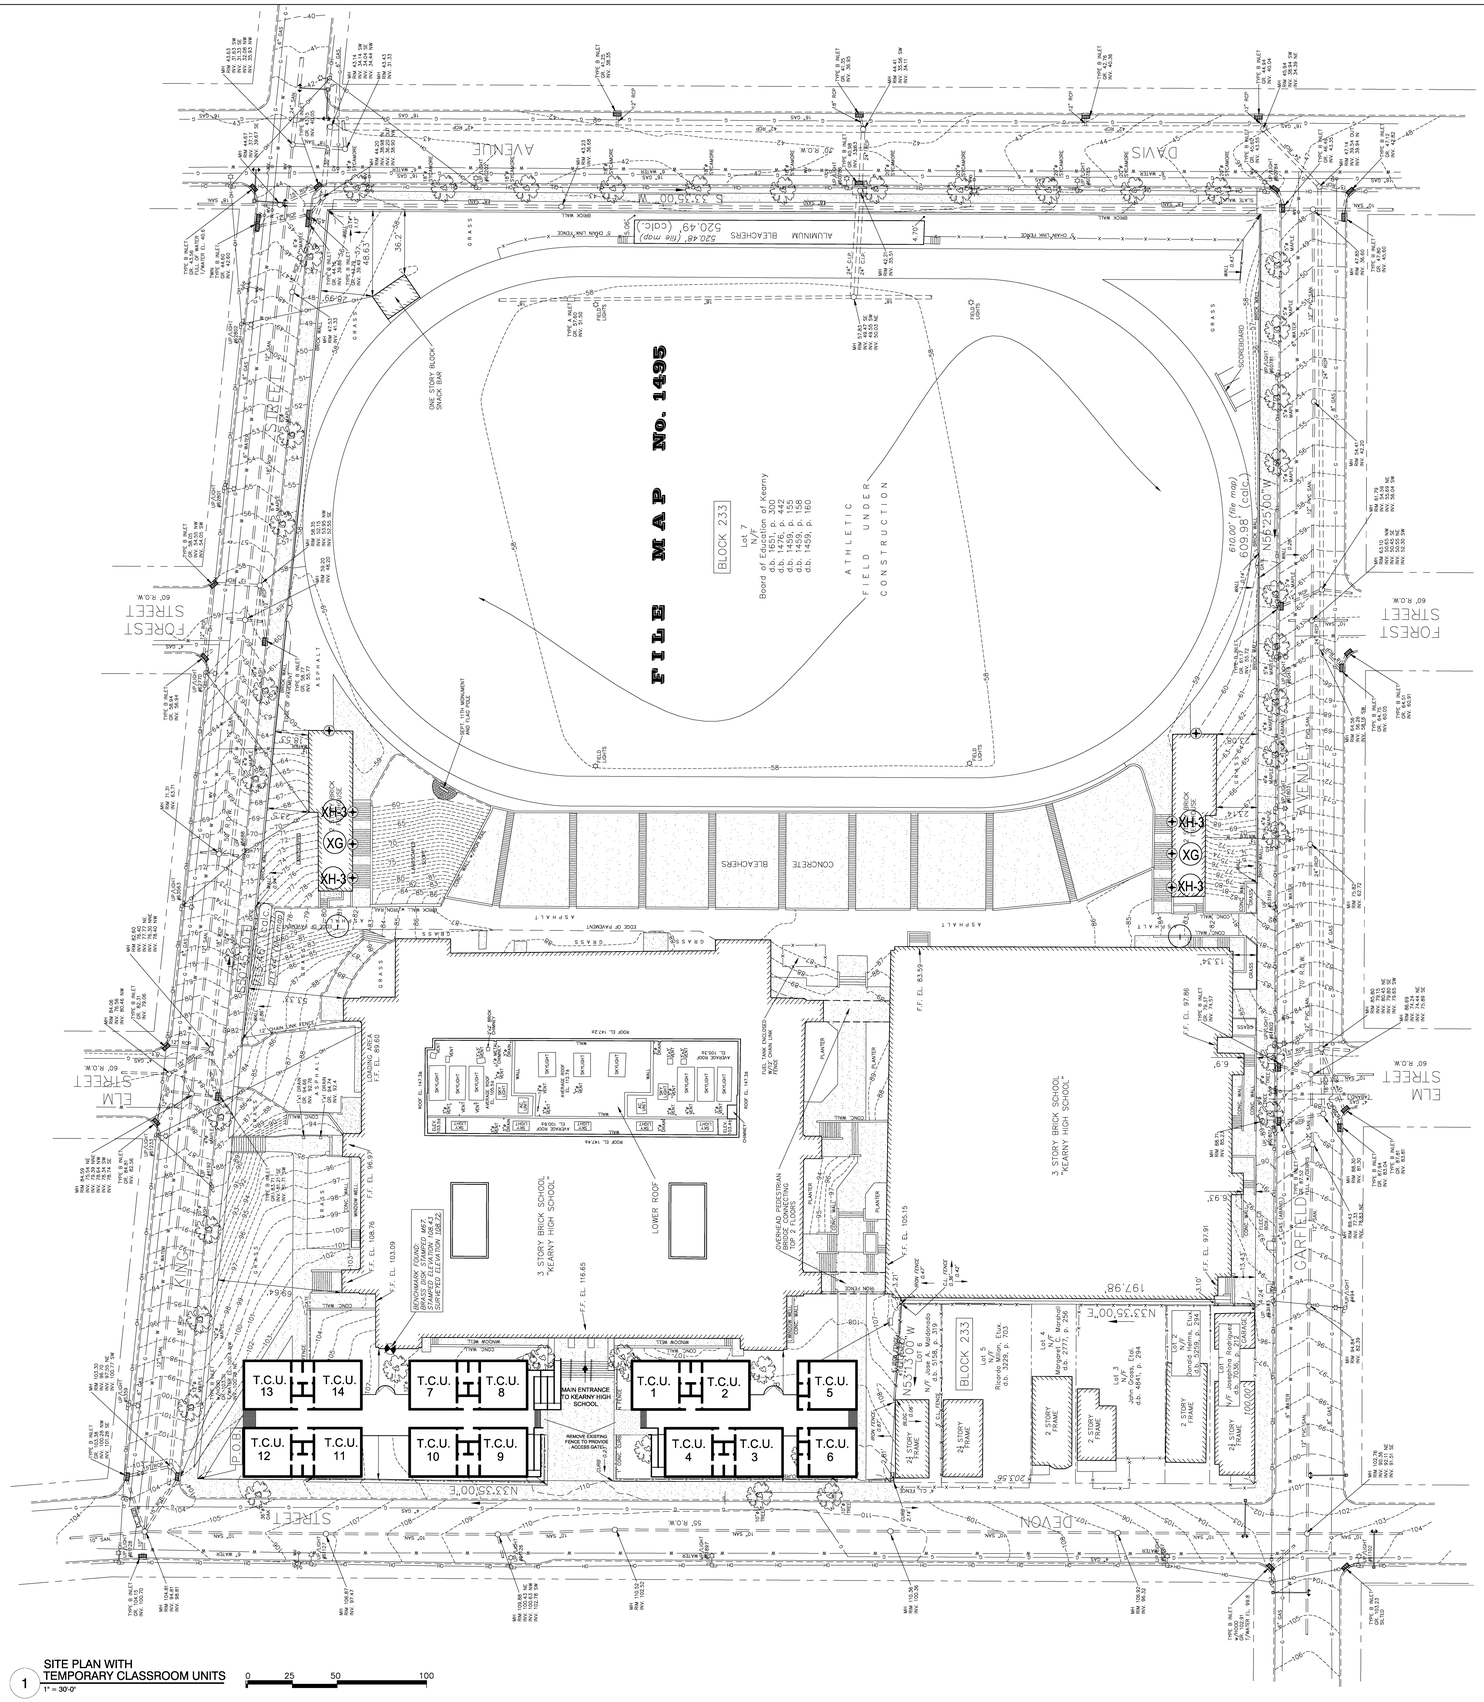

1 SITE PLAN WITH TEMPORARY CLASSROOM UNITS
1" = 30'-0"

0 25 50 100

LEGEND

XG	EXISTING WALL SCONCE TO BE REPLACED WITH NEW
XH-3	NEW WALL SCONCE–TYPE 3

NOTE: PROVIDE RECESSED JB AT LOCATIONS SHOWN FOR ALL NEW FIXTURES.

PROVIDE REQ'D CONDUIT AS REQ'D. RECESSED INTO EXISTING MASONRY. NO EXPOSED VISIBLE CONDUIT TO BE INSTALLED ON EXTERIOR FACE OF BLDG.

SITE PLAN
1"=30'-0"

SURVEYOR:
MACDEL ENGINEERING, P.C.
ROBERT F. HOGAN, L.S.
LAND SURVEYOR
NEW JERSEY LICENSE NO. 34860
DATE: SEPT. 17, 2003

N

DFGibson Architects P.C.
38 W 37th Street, Penthouse
New York, NY 10018
P: 212.400.6210 F: 212.937.8503
dfga@dfgibsonarchitects.com

NEW JERSEY LICENSE # 07554
NEW YORK LICENSE # 014065

THIS DESIGN IS COPYRIGHTED AND PROTECTED UNDER THE LAWS OF THE UNITED STATES OF AMERICA. ANY UNAUTHORIZED USE OF THIS DOCUMENT WITHOUT WRITTEN CONSENT OF DFGIBSON ARCHITECTS, P.C. IS PROHIBITED.

© COPYRIGHT 2006 DF GIBSON ARCHITECTS, P.C.

CONSULTANTS:

NO.	DATE	ISSUE/SUBMISSION
7.	6.15.06	ISSUED FOR BID
6.	3.16.06	Kearny Construction Code Enforcement
5.	10.23.06	100% Construction Documents
4.	03.10.06	95% Construction Documents
3.	10.24.05	50% Construction Documents
2.	05.16.05	PHASE-1 PA REVISIONS
1.	11.05.04	PHASE-1 SUBMISSION

KEY PLAN:

PROJECT TITLE:

KEARNY HIGH SCHOOL:
AIRCRAFT NOISE ABATEMENT PROGRAM AND RENOVATION PROJECT

336 DEVON STREET
KEARNY, NEW JERSEY 07032

DRAWING TITLE:

SITE PLAN WITH TEMPORARY CLASSROOM UNITS

NOTE:WRITTEN SCALE APPLICABLE FOR 36x48 SHEET SIZE ONLY

PROJECT NO:	2302
DRAWN BY:	CT,MM,DS,BR,CG, HN
CHECKED BY:	BC, JC, JS, SB, DG
SCALE:	AS NOTED
DATE:	10.23.06
DRAWING NO:	SP-TCU-1

Y:.2302-KEARNY HS:50SCD:2302.01-SP1-01-TCU.dwg 07/16/08 – 10:44am